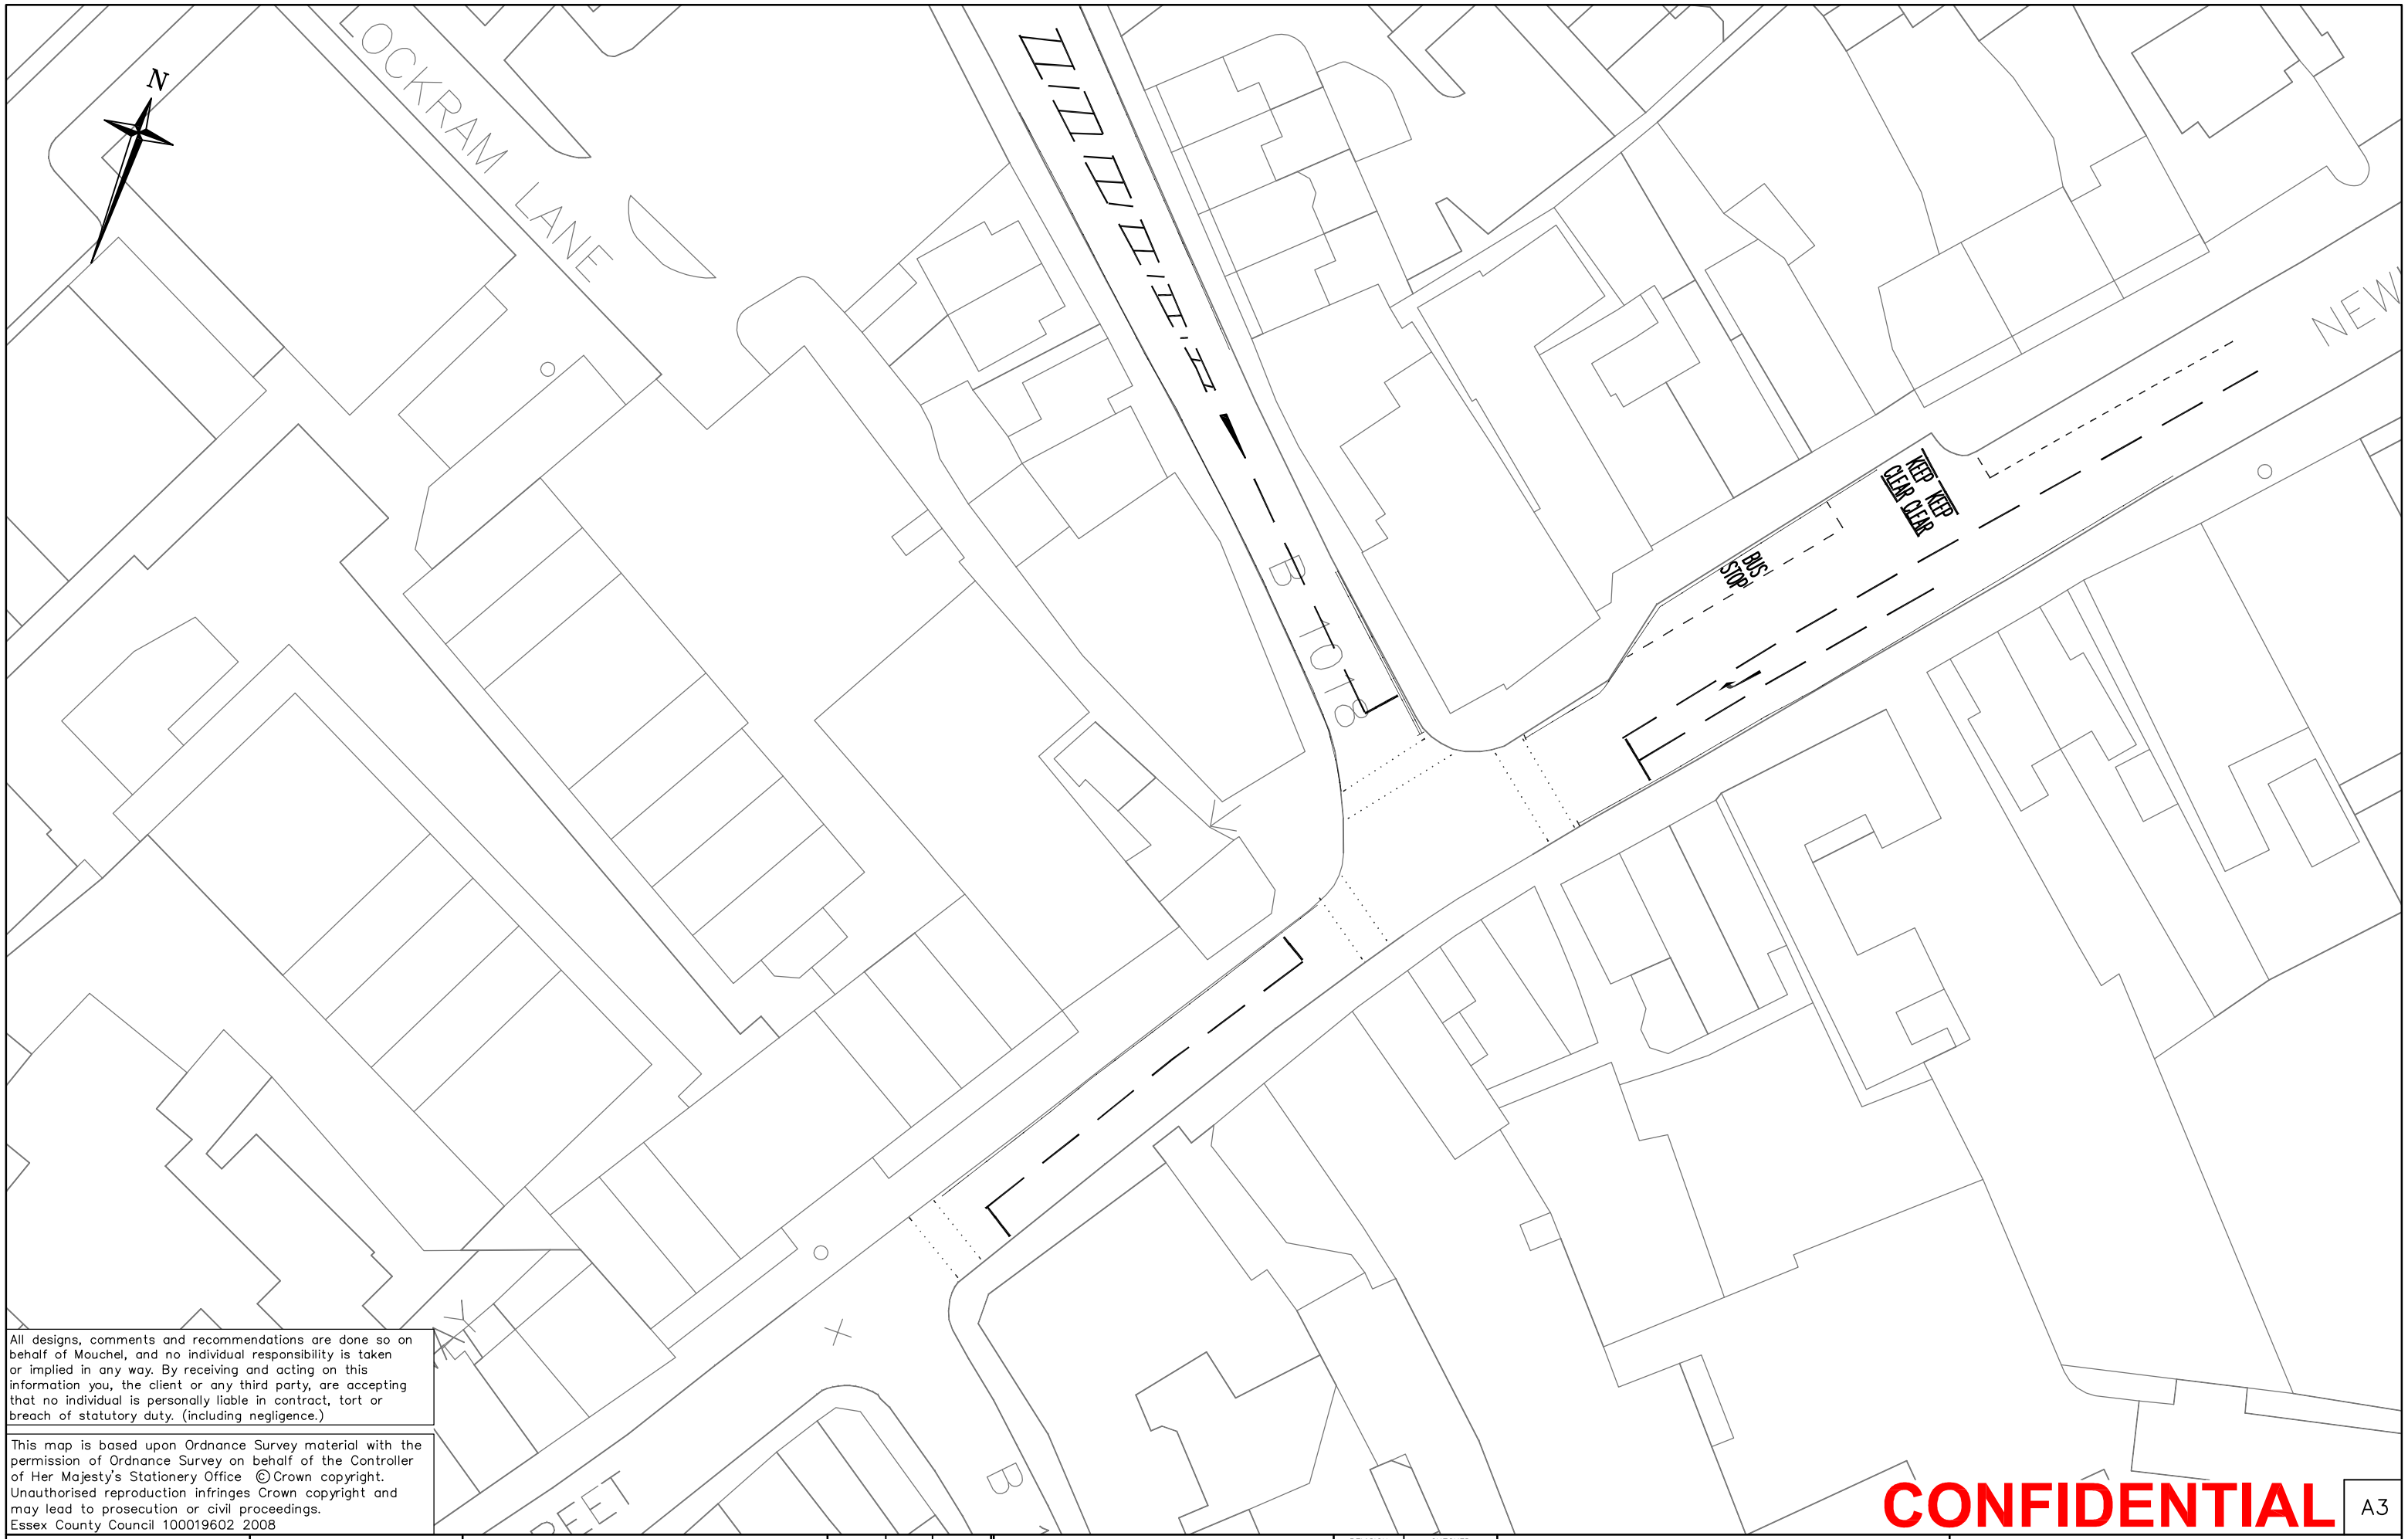


All designs, comments and recommendations are done so on behalf of Mouchel, and no individual responsibility is taken or implied in any way. By receiving and acting on this information you, the client or any third party, are accepting that no individual is personally liable in contract, tort or breach of statutory duty. (including negligence.)

This map is based upon Ordnance Survey material with the permission of Ordnance Survey on behalf of the Controller of Her Majesty's Stationery Office © Crown copyright. Unauthorised reproduction infringes Crown copyright and may lead to prosecution or civil proceedings.
Essex County Council 100019602 2008

**CONFIDENTIAL**

A3

Essex County Council

TONY CIABURRO,
MSc, BSc, C.Eng., MICE, FCIT, FILT,
DIRECTOR FOR DEVELOPMENT,
HIGHWAYS & TRANSPORTATION.
COUNTY HALL, CHELMSFORD. CM1 1QH
Telephone 0845 7430 430

mouchel

SCALES: 1:500

CAD FILE: kellys folder

| | INITIALS | DATE |
|---|---|---|
| SURVEYED | | |
| LEVELLED | | |
| DESIGNED | XXX | XXX |
| DRAWN | KMB | MAY 08 |
| CHECKED | | |
| AUTHORISED | | |

| DESCRIPTION | REVISION SUFFIX | BY | CHECKED DATE | BY |
|---|---|---|---|---|
| | | | | |

DESCRIPTION OF DRAWING

COLLINGWOOD ROAD/BRIDGE STREET
WHITE LINE MARKINGS

SCHEME TITLE

BRAINTREE LDF

DRAWING No. 004

This drawing is the copyright of Essex County Council